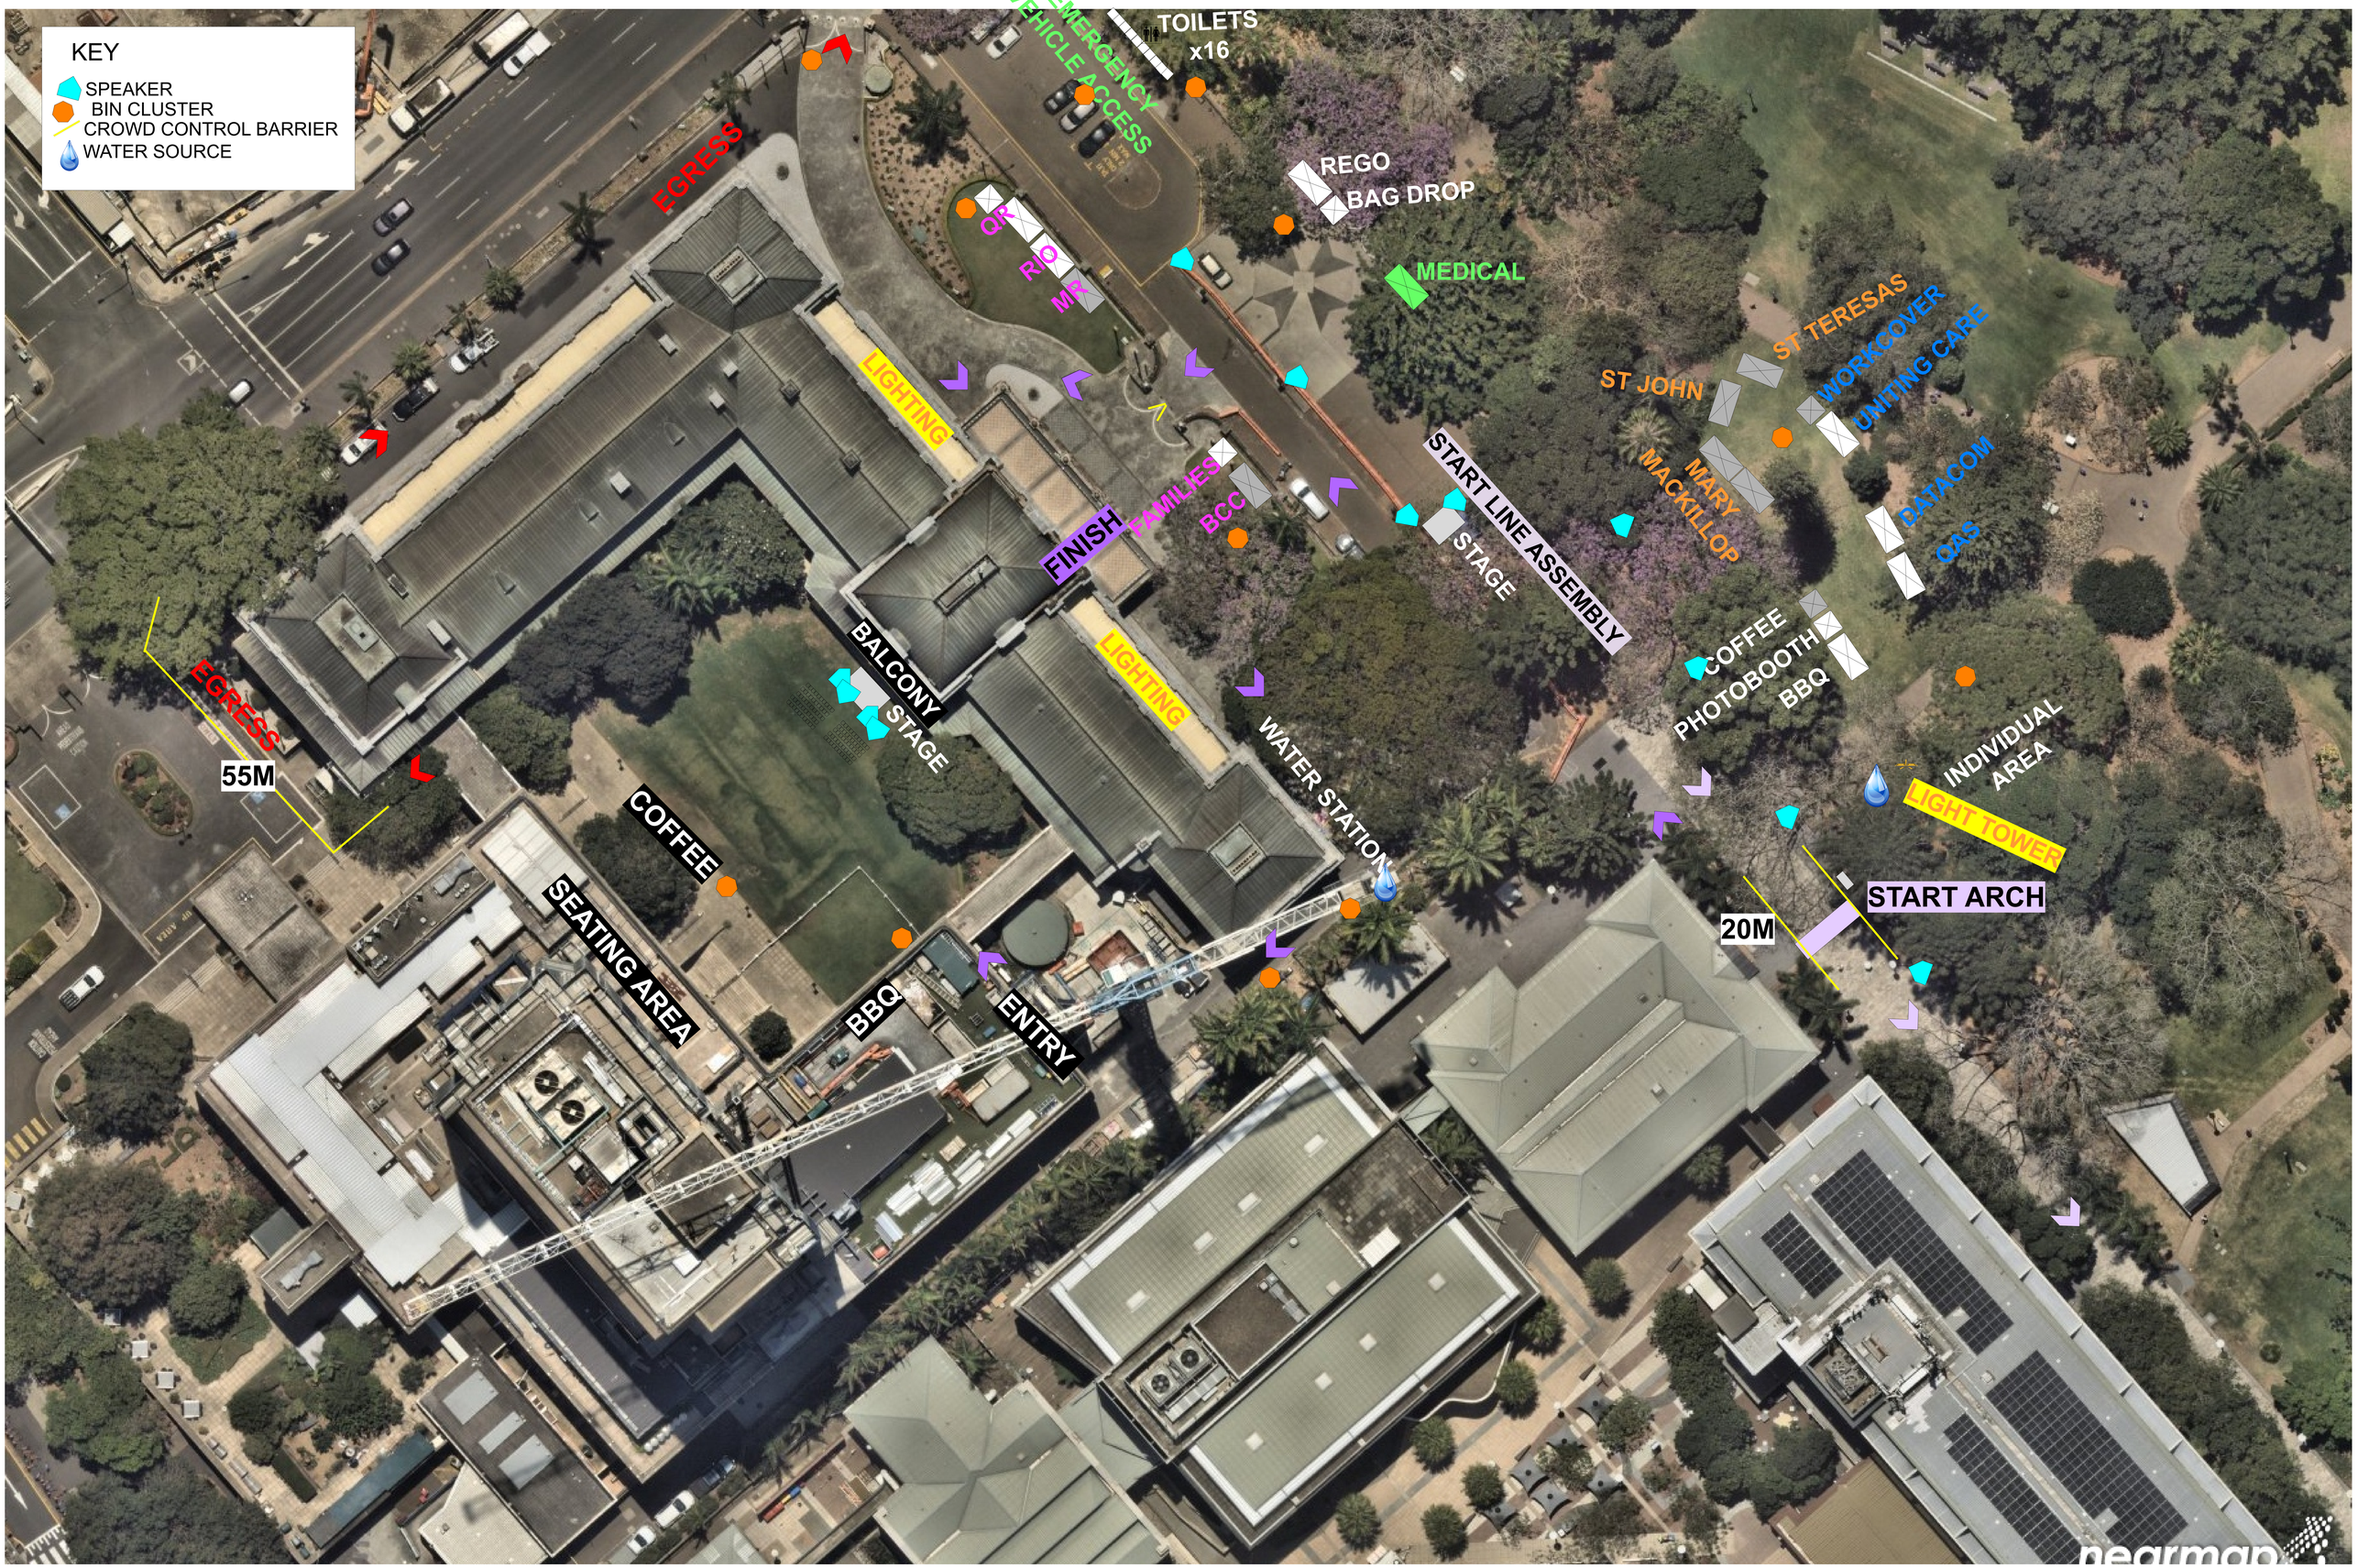
KEY
SPEAKER
BIN CLUSTER
CROWD CONTROL BARRIER
WATER SOURCE
EGRESS
EMERGENCY VEHICLE ACCESS
TOILETS x16
REGO
BAG DROP
MEDICAL
QR
R/O
MR
LIGHTING
FAMILIES
BCC
FINISH
START LINE ASSEMBLY
STAGE
ST JOHN
ST TERESAS
WORKCOVER
UNITING CARE
MARY MACKILLOP
DATACOM
QAS
COFFEE
PHOTOBOOTH
BBQ
INDIVIDUAL AREA
LIGHT TOWER
START ARCH
20M
55M
EGRESS
BALCONY
STAGE
LIGHTING
WATER STATION
COFFEE
SEATING AREA
BBQ
ENTRY
nearmap